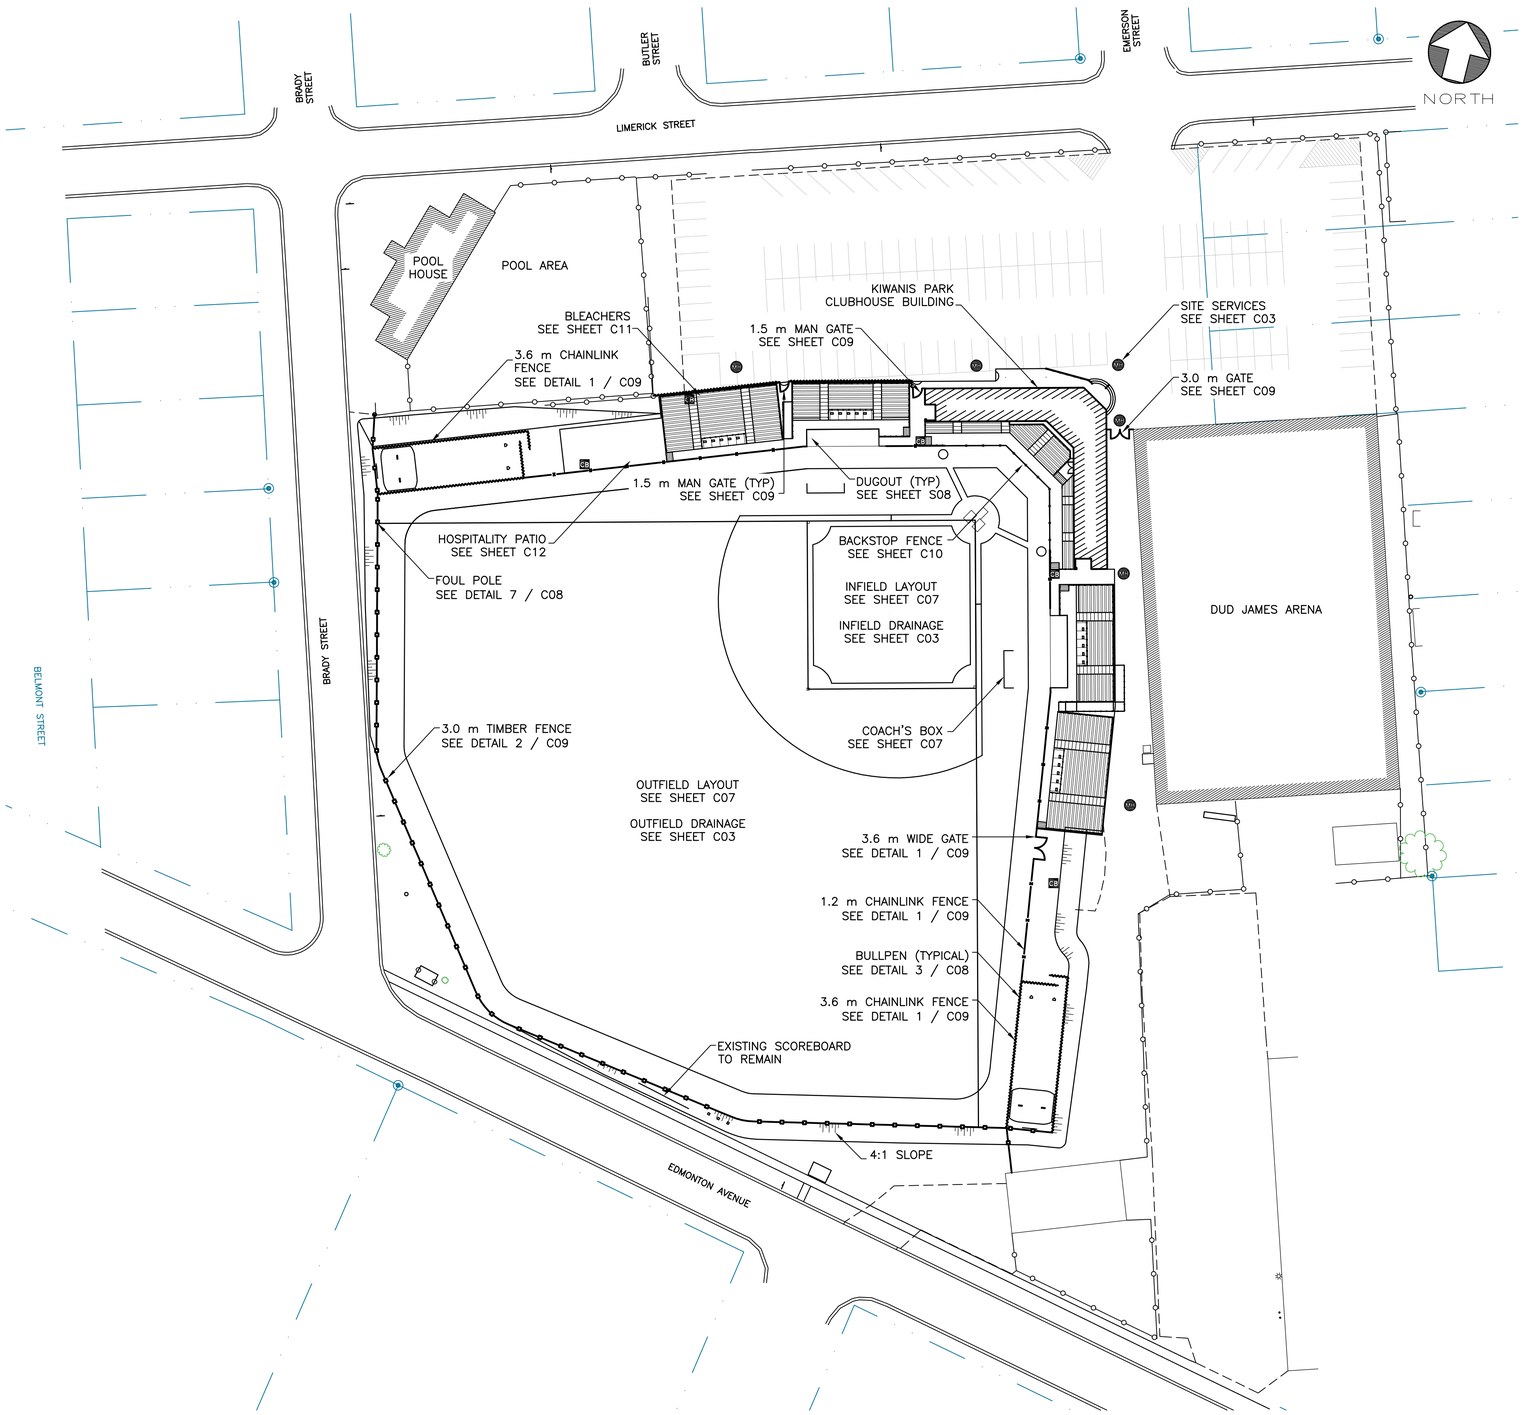

LEGEND

PROPOSED		EXISTING
SA	SANITARY MANHOLE (SaMH)	SA
CB	CATCH BASIN (CB)	CB
ST	STORM MANHOLE (STMH)	ST
UM	COMBINED SA & STM MANHOLE	MH
	SANITARY SEWER	
	STORM SEWER	
	WATER MAIN	
	PROPERTY LINE	
	FACE OF CURB	
	UG UTIL	
GAS	UG GAS	GAS
	EASEMENT	
	EXISTING FENCE	
	3.6 m CHAINLINK FENCE	
	3.0 m TIMBER FENCE	
	1.2 m CHAINLINK FENCE	
	EDGE OF PAVEMENT	
	MINOR CONTOUR	
	MAJOR CONTOUR	
	SEDIMENT CONTROL FENCE	
	EDGE OF GRAVEL	
	GATE VALVE	
	CURB STOP	
	TAPPING SLEEVE & VALVE CHAMBER	
	AIR RELIEF VALVE	A
	PRESSURE REDUCING VALVE	
	FIRE HYDRANT	
	BENCH MARK	BM
	UTILITY POLE	
	UTILITY POLE W/ LIGHT	
	BASEBALL LIGHTING	
	PROPERTY PIN	
	CHECK DAM	
100.80	PROPOSED FINISHED GRADE	

NOTES

1. DIMENSIONS ARE IN MILLIMETRES.
2. ELEVATIONS ARE IN GEODETIC METRES.
3. CHAINAGES ARE IN METRES.
4. THE CONTRACTOR SHALL CONTACT THE CITY OF MONCTON PUBLIC WORKS, ALIANT, NB POWER AND ENBRIDGE GAS NB TO COORDINATE FIELD LOCATES OF SERVICES BEFORE STARTING CONSTRUCTION.
5. FIELD SURVEY INFORMATION COLLECTED BY TERRAIN GROUP INC. (NOV 2008).
6. GAS MAIN LOCATE IS REQUIRED BY LAW BEFORE WORK BEGINS. GAS MAIN MUST BE DAYLIGHTED WHEN EXCAVATING WITHIN 1.0m OF LOCATE.
7. ALL EXISTING INVERTS TO BE CONFIRMED PRIOR TO PIPE LAYING.
8. REINSTATE DISTURBED SURFACES WITH MATERIALS AND THICKNESSES TO MATCH EXISTING BUT IN NO CASE LESS THAN THE FOLLOWING:

ASPHALT SURFACES
- 100mm ASPHALT "D" (2 LIFTS)
- 150mm GRANULAR BASE
- 300mm GRANULAR SUBBASE

GRASSED SURFACES
- SOD
- 150mm TOPSOIL

No.	Description	Date
1	ISSUED FOR TENDER	JUNE 12, 2009
0	ISSUED FOR CLIENT REVIEW	MAY 8, 2009

Revision or Issue

KIWANIS PARK SPORTING FACILITY UPGRADES

MONCTON

OVERALL SITE PLAN

CBCL LIMITED
Consulting Engineers

Scale 1:500

REGISTERED PROFESSIONAL ENGINEER Province of New Brunswick #14949 Jonathan R.Fullerton Signature June 12, 2009 Date Province du Nouveau-Brunswick INGÉNIEUR IMMATRICULÉ

Date	Drawn
APRIL 2009	GJL
Designed ALR / Checked JRF	Approved JRF
Contract No 093213	Sheet of 1/34
Drawing No 093213 C01	Revision 1

L:\Projects\2009\093213 Kiwanis Park Upgrade\dwg\093213.dwg, C1 OVERALL, 06/15/09 2:44:10PM, gregly